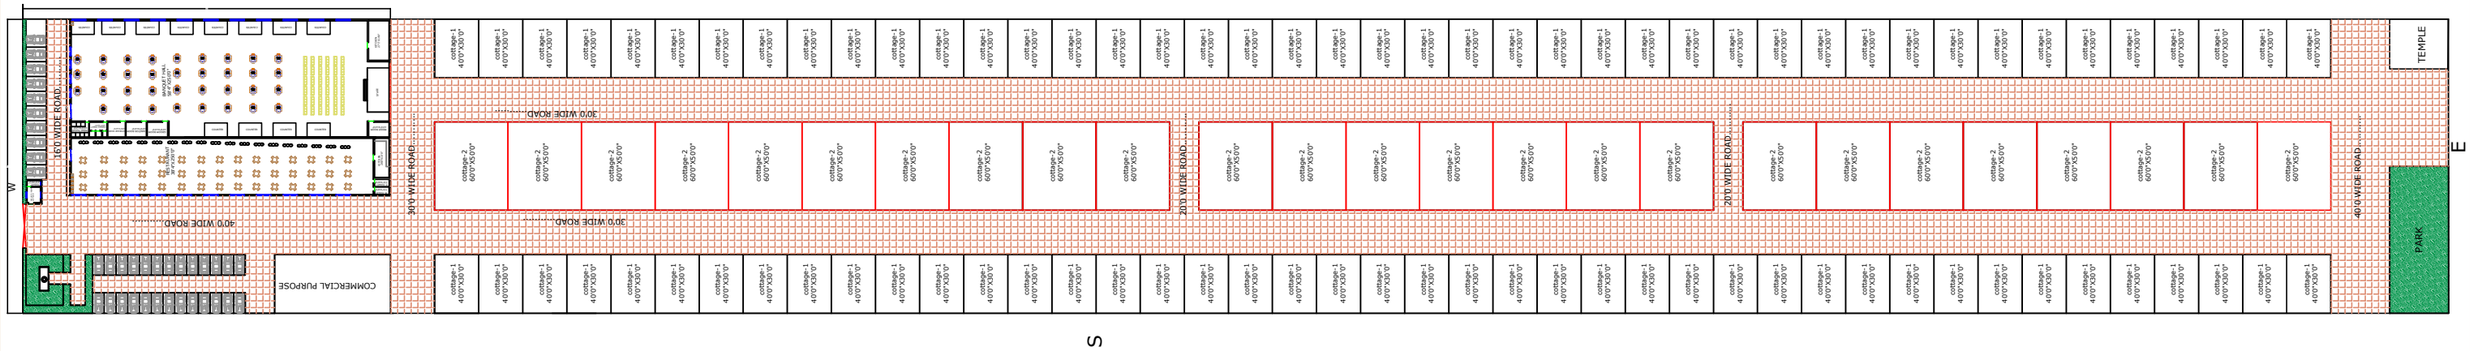

PROJECT	COMPANY NAME	SITE ADDRESS	DRAWING TITLE	DIMENSIONS IN FEET & INCHES	SHEET NO. : 01
COTTAGE	ELITE CASAZ LANE,7 AIGINIA BBSR	PURI,ODISHA	MASTER PLAN OF COTTAGE WITHOUT COTTAGE PLAN		DATE : 11.12.2025